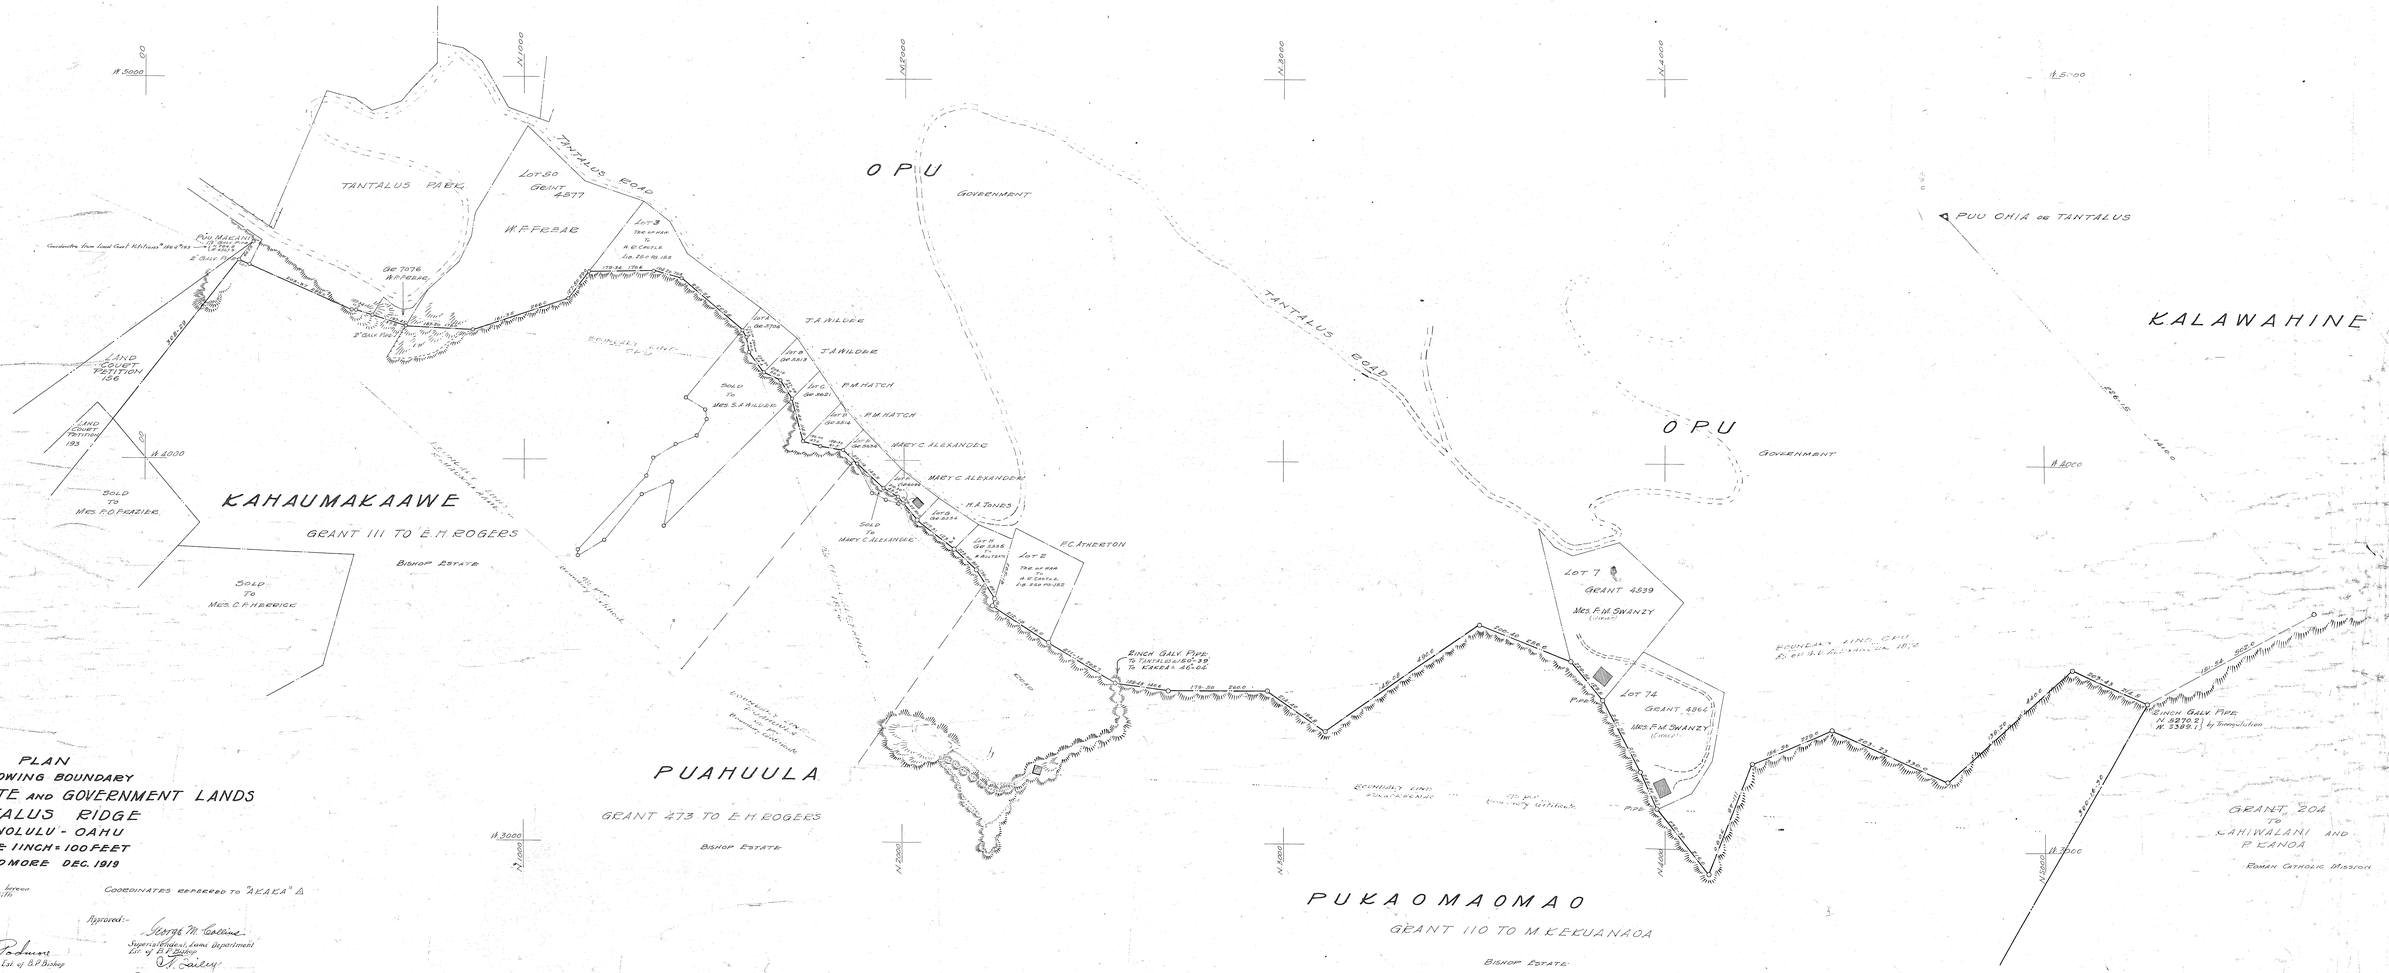

PLAN
SHOWING BOUNDARY
BISHOP ESTATE AND GOVERNMENT LANDS
TANTALUS RIDGE
HONOLULU - OAHU
SCALE: 1 INCH = 100 FEET
G. PODMORE DEC. 1919

The boundary approved shown hereon by heavy black lines marked with triangles and arrows.

COORDINATES REFERRED TO "AKAKA" △

Boundaries by: G. Podmore, Surveyor, Est. of B.P. Bishop

Verified by: T. W. Hockley, Asst. Govt. Surveyor

Approved:- George M. Collins, Superintendent, Lands Department, Est. of B.P. Bishop

J.F. Lilley, Commissioner of Public Lands

Walter E. Wall, Surveyor, Territory of Hawaii.

Honolulu T.H. Jan. 16, 1926