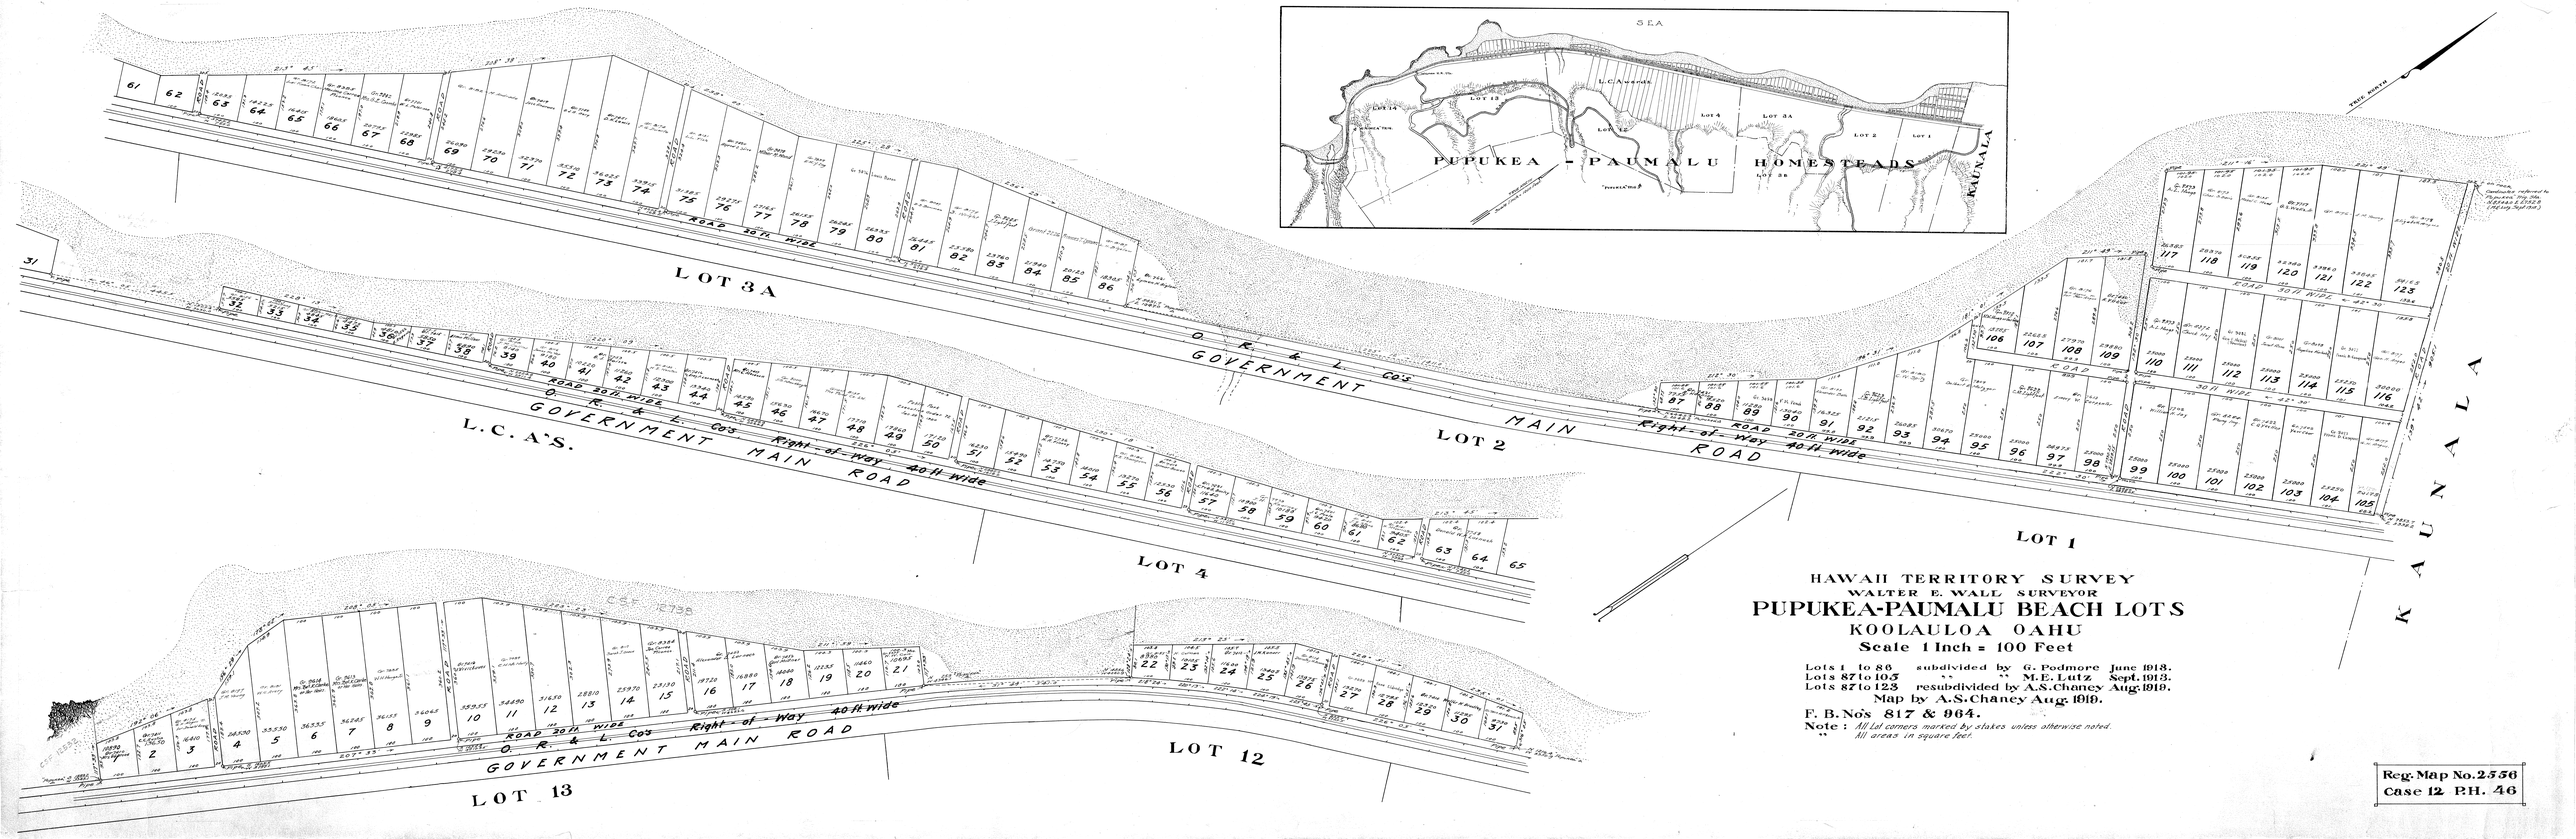
SEA
PUPUKEA - PAUMALU HOMESTEADS
KAENALA
L.C.A. 10448
LOT 14
LOT 13
LOT 12
LOT 4
LOT 3A
LOT 2
LOT 1
TRUE NORTH
LOT 3A
ROAD 30 ft. WIDE
O. R. & L. Co's
GOVERNMENT MAIN ROAD
Right-of-Way 40 ft wide
L.C.A'S.
LOT 4
LOT 2
LOT 1
KAENALA
LOT 13
LOT 12
C.S.F. 12738
HAWAII TERRITORY SURVEY
WALTER E. WALL SURVEYOR
PUPUKEA-PAUMALU BEACH LOTS
KOOLAULOA OAHU
Scale 1 Inch = 100 Feet
Lots 1 to 86 subdivided by G. Podmore June 1918.
Lots 87 to 103 " " M.E. Lutz Sept. 1913.
Lots 87 to 123 resubdivided by A.S. Chaney Aug. 1919.
Map by A.S. Chaney Aug. 1919.
F. B. No's 817 & 964.
Note: All lot corners marked by stakes unless otherwise noted.
" All areas in square feet.
Reg. Map No. 2556
Case 12 P.H. 46