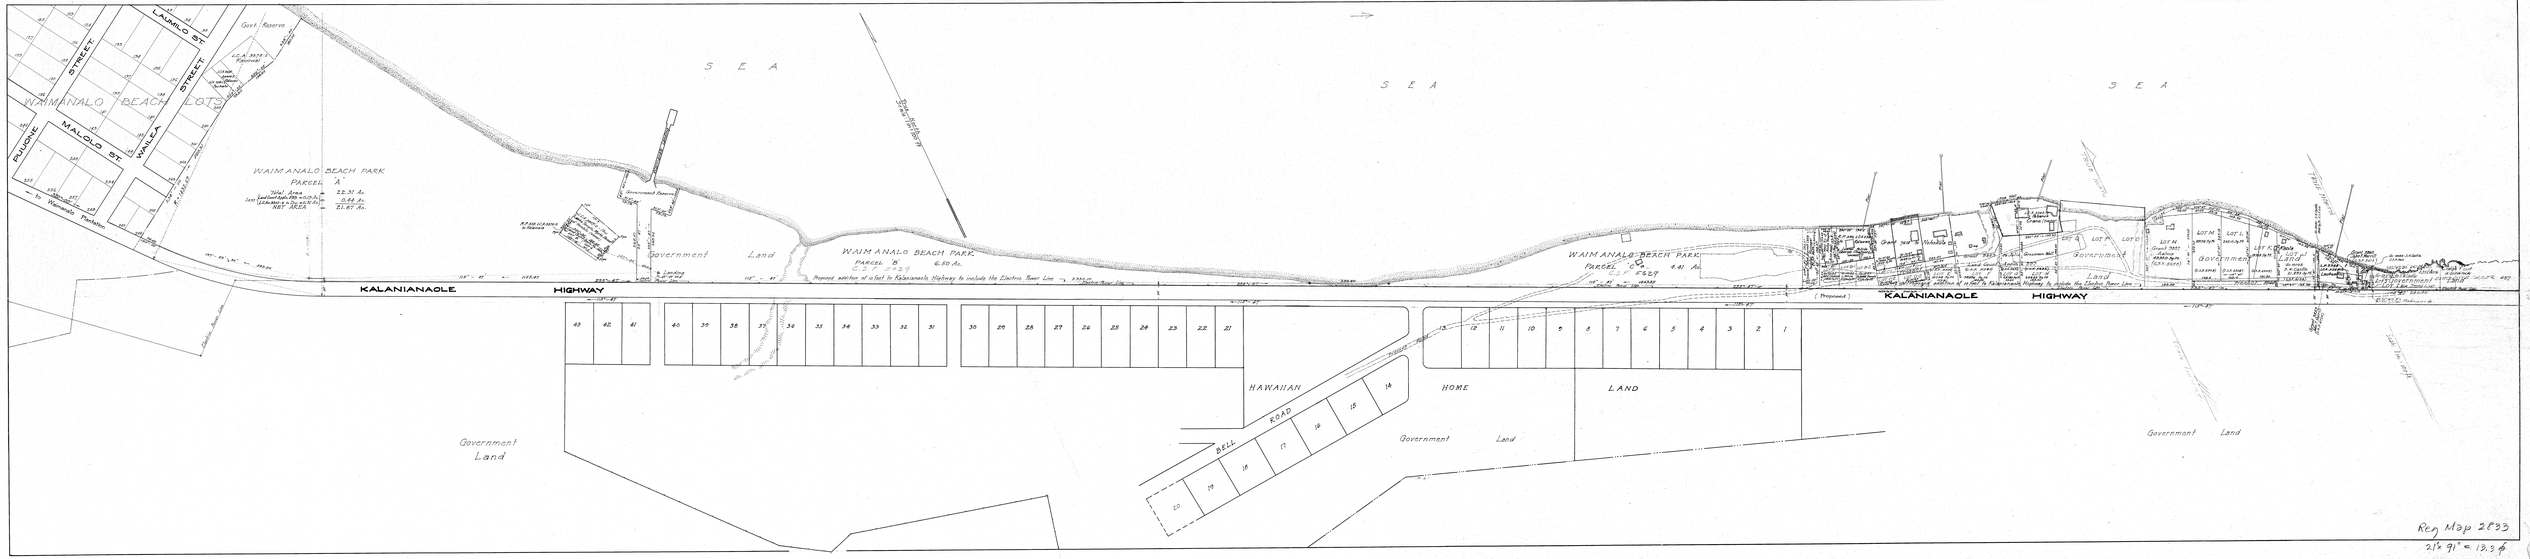
WAIMANALO BEACH LOTS
LAUMILO ST.
STREET
MALOLO ST.
PUJONI
WAILEA
Waimanalo Parkway
Govt. Reserve
WAIMANALO BEACH PARK
PARCEL "A"
Total Area 22.31 Ac.
Less Easement Area 0.44 Ac.
Less Area Leased 21.87 Ac.
NET AREA
Government Reserve
Landing
Government Land
SEA
WAIMANALO BEACH PARK
PARCEL "B"
6.50 Ac.
Proposed addition of a lot to Kalanianaole Highway to include the Electric Power Line
WAIMANALO BEACH PARK
PARCEL "C"
4.41 Ac.
Proposed addition of a lot to Kalanianaole Highway to include the Electric Power Line
Government Land
KALANIANAOLE HIGHWAY
(Proposed)
HAWAIIAN HOME LAND
BELL ROAD
Government Land
Reg Map 2833
21' = 91' = 1:33.4