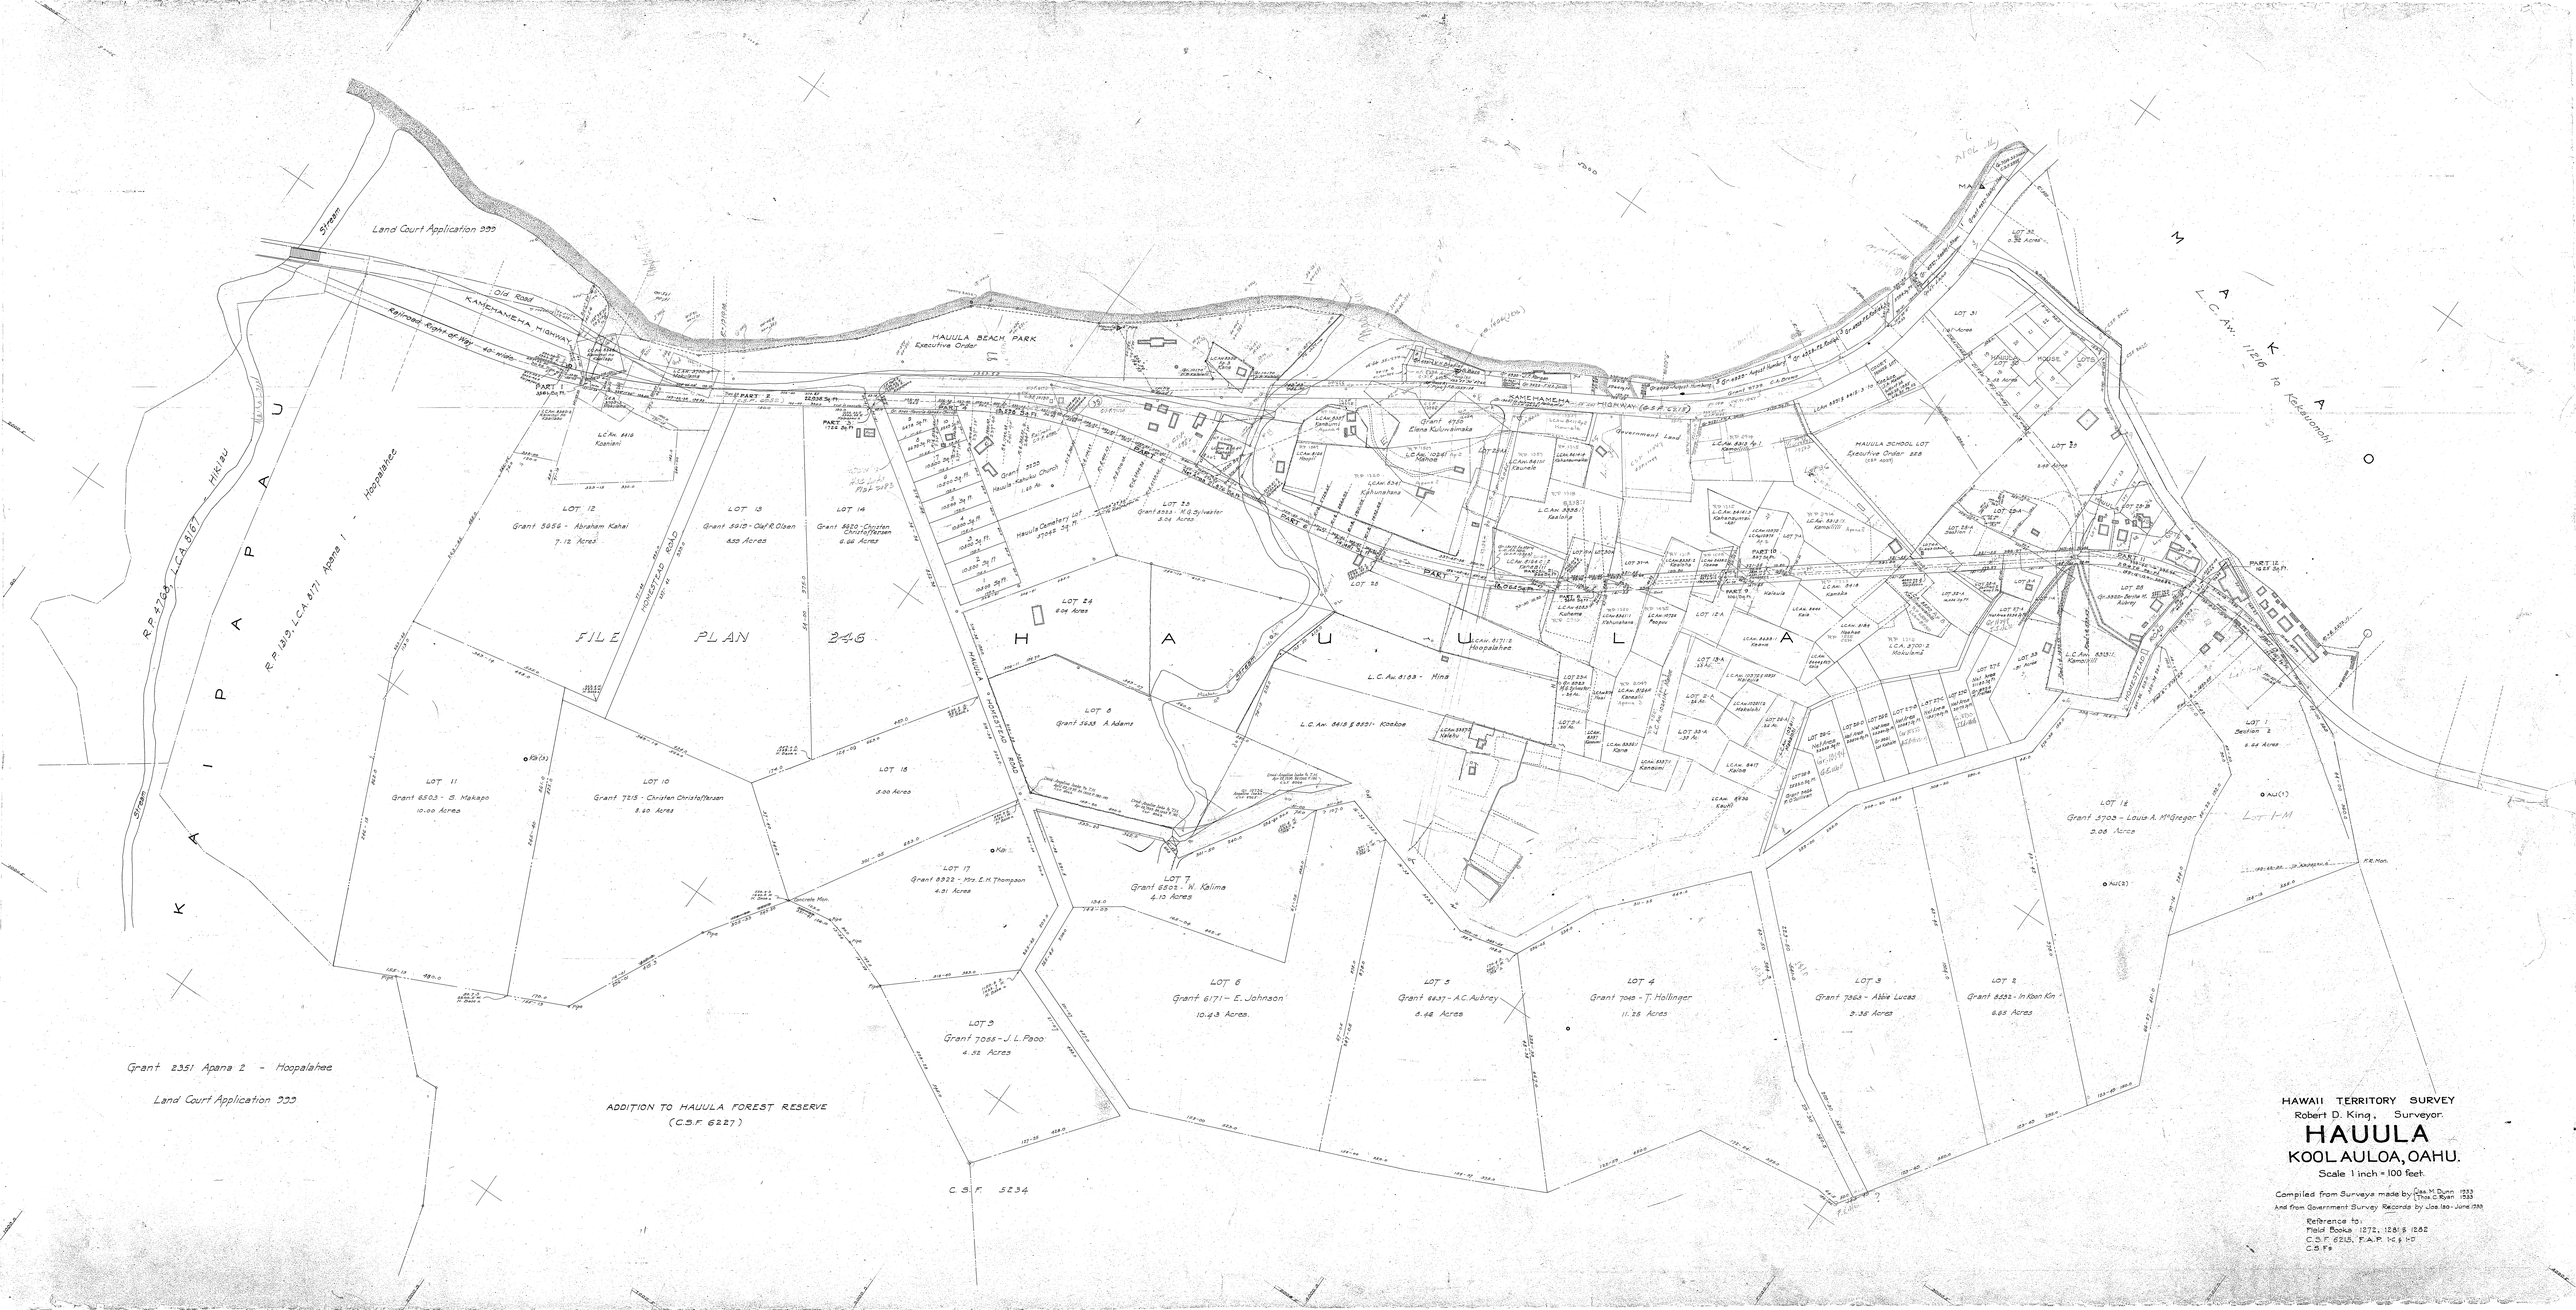
HAWAII TERRITORY SURVEY
Robert D. King, Surveyor.
HAUULA
KOOL AULOA, OAHU.
Scale 1 inch = 100 feet.
Compiled from Surveys made by Geo. M. Dunn 1933
Thos. C. Ryan 1933
And from Government Survey Records by Jos. Iao - June 1938
Reference to:
Field Books 1272, 1261 & 1282
C.S.F. 6215, F.A.P. 14 & 19
C.S.F.s
HAUULA BEACH PARK
Executive Order
HAUULA SCHOOL LOT
Executive Order 228
KANEHAMEHA HIGHWAY
Old Road
Relinquished Right-of-Way
Land Court Application 322
FILE PLAN 246
HAUULA HOMESTEAD ROAD
PUNAHOU ROAD
KAIPAPAU
HAUULA
MAKAO
L.C. Aw. 11216 to Kekauonohi
Grant 2351 Apana 2 - Hoopalahee
Land Court Application 322
ADDITION TO HAUULA FOREST RESERVE
(C.S.F. 6227)
C.S.F. 5234
LOT 1-M