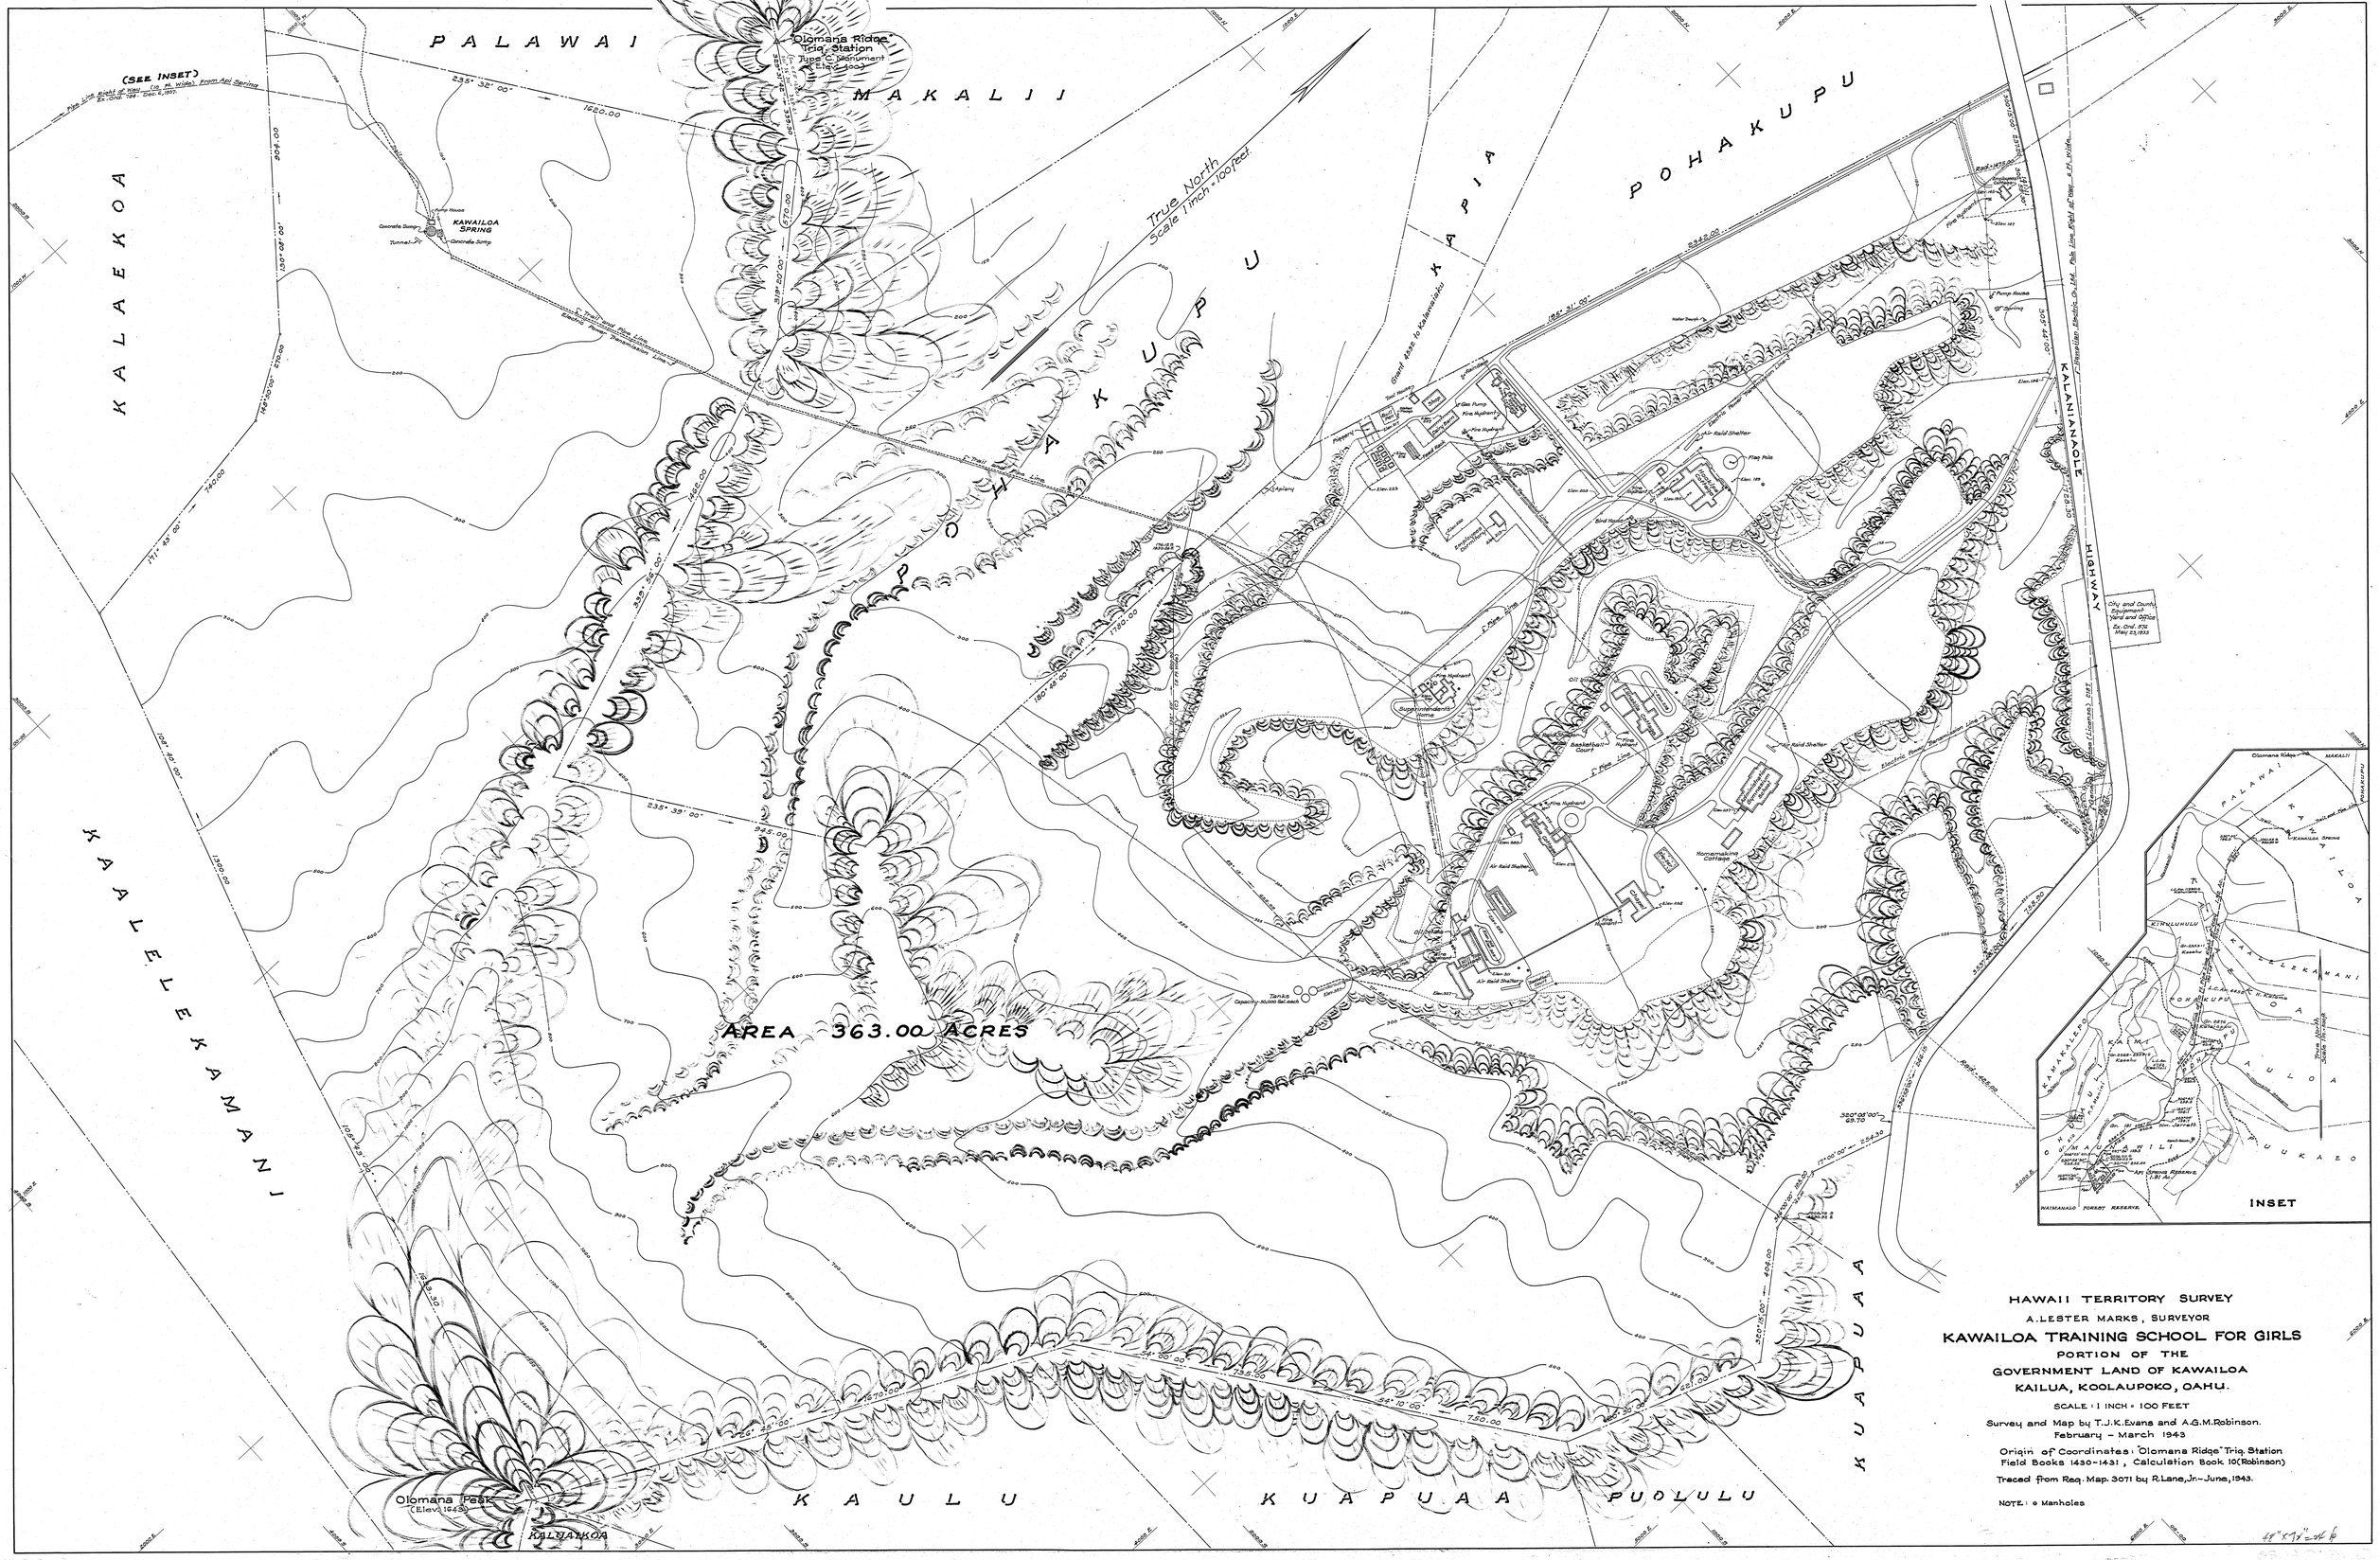
HAWAII TERRITORY SURVEY
A. LESTER MARKS, SURVEYOR
KAWAILOA TRAINING SCHOOL FOR GIRLS
PORTION OF THE
GOVERNMENT LAND OF KAWAILOA
KAILUA, KOOLAUPOKO, OAHU.
SCALE: 1 INCH = 100 FEET
Survey and Map by T.J.K. Evans and A.G.M. Robinson.
February - March 1943
Origin of Coordinates: "Olomana Ridge" Trig. Station
Field Books 1430-1431, Calculation Book 10 (Robinson)
Traced from Reg. Map. 3071 by R. Lane, Jr. - June, 1943.
NOTE: ⊙ Manholes
AREA 363.00 ACRES
PALAWAI
MAKALII
KALAEKOA
KALEKAMANI
POHAKUPU
KAPIA
KAULU
KUAPUAA
PUOLULU
KALANIANAOLE HIGHWAY
Olomana Ridge Trig. Station
Olomana Peak (Elev. 1643)
True North
Scale 1 inch = 100 feet
KAWAILOA SPRING
Pump House
Concrete Sump
Tunnel
Tanks Capacity - 50,000 Gal. each
Air Field Shelter
Flag Pole
Basketball Court
Homemaking Cottage
Supervisor's Home
Fire Hydrant
Gas Pump
Apiary
Pigpen
Tool Housing
Water Sheds
Electric Power Transmission Line
Elev. 105
Elev. 103
Elev. 106
Elev. 147
Elev. 185
Elev. 200
Elev. 225
Elev. 250
Elev. 300
Elev. 350
Elev. 400
Elev. 450
Elev. 500
Elev. 550
City and County Equipment Yard and Office
Ex. Ord. 176
May 23, 1933
INSET
Olomana Ridge
MAKALII
PALAWAI
KAWAILOA SPRING
KAPIA
KALEKAMANI
POHAKUPU
KAWAILOA
KAULU
PUOLULU
KUAPUAA
WAIMANALO FOREST RESERVE
True North
Scale 1 inch = 1000 feet